


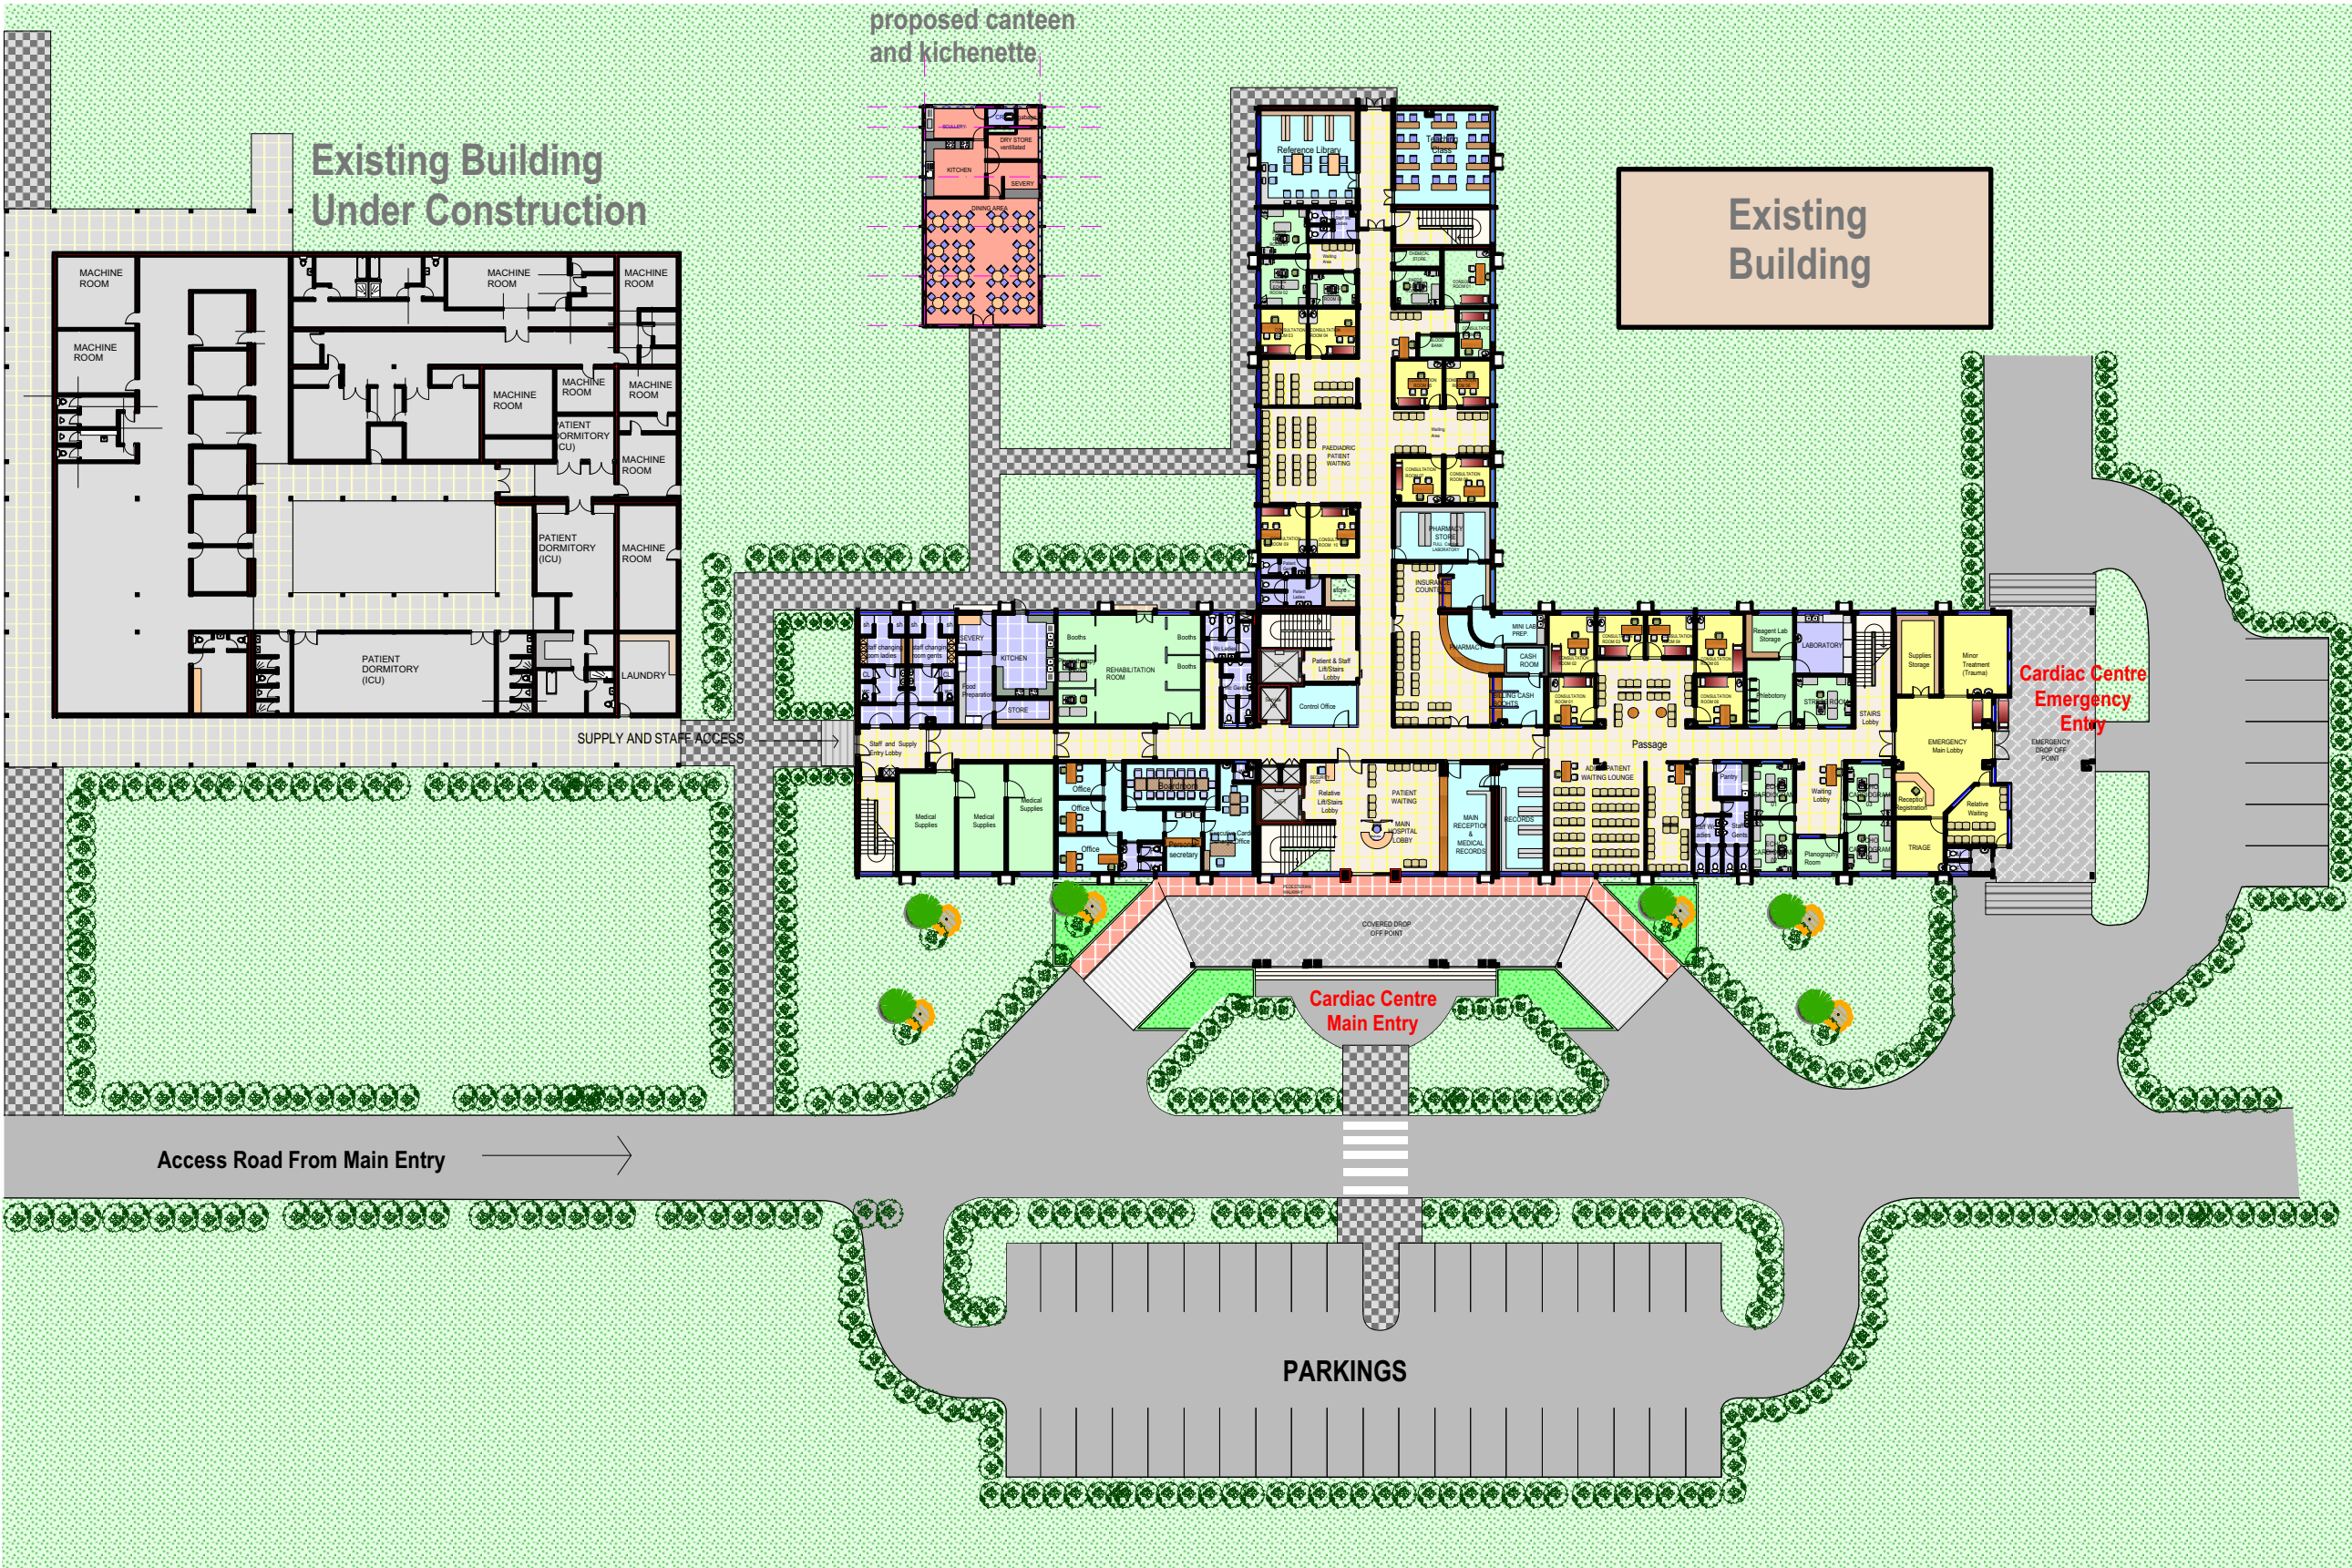

PART SITE PLAN L[--]01

Notes		

Revisions		
no.	date	description

Client:



K.C.M.C.
Kilimanjaro Christian Medical Centre
An Institute of the Good Samaritan Foundation of Tanzania
P.O Box 3010, Moshi, Tanzania,East Africa

Consultant



ARQES AFRICA
ARCHITECTS & INTERIOR DESIGNER
P.O.BOX 31919 TEL / FAX +255 2700211
E-MAIL:[arquesafrica@yahoo .com]
DAR ES SALAAM

Job title

PROPOSED KCMC CARDIOVASCULAR CENTRE AT KILIMANJARO CHRISTIAN MEDICAL CENTRE (KCMC) MOSHI - KILIMANJARO, TANZANIA

Drawing title

PART SITE PLAN

Scale 1:500	Drawn by LA
Date July, 2021	Checked by LP/RN
Job No. AAT/383	Drawing No. L[--]01 Rev.